

1 **Proposed Site Plan**
Scale: 3/32" = 1'-0"

nba
architecture + design
+1 604 900 8238
www.nickbray.ca
info@nickbray.ca
2531 Ontario Street, Vancouver, BC, V5T 2X7

NOT FOR CONSTRUCTION

DRAFT

REV	DATE	DESCRIPTION
1	13-Jan-25	Issued For Presentation

Copyright Notice: All rights reserved. All ideas, designs, drawings and reproductions either in print or electronic format, are the property of Nick Bray Architecture Ltd., and are an instrument of service that may not be used, forwarded to others, transmitted, downloaded or reproduced either in print or electronic format, without the express written permission of the copyright owner.

Written dimensions shall have precedence over scaled dimensions. Contractors shall verify and be responsible for all dimensions and conditions on the job; shall request clarification of errors, discrepancies, or doubtful information contained in contract drawings and documents. Failure to obtain such clarification renders the Contractor responsible for any resulting improper work and the cost of rectification.

PROJECT
LIONS BAY BEACH PARK


PROJECT ADDRESS
LIONS BAY BEACH PARK, LIONS BAY, BC
VILLAGE OF LIONS BAY

PROJECT NO: 24148

SITE PLAN

SCALE: AS NOTED

A101

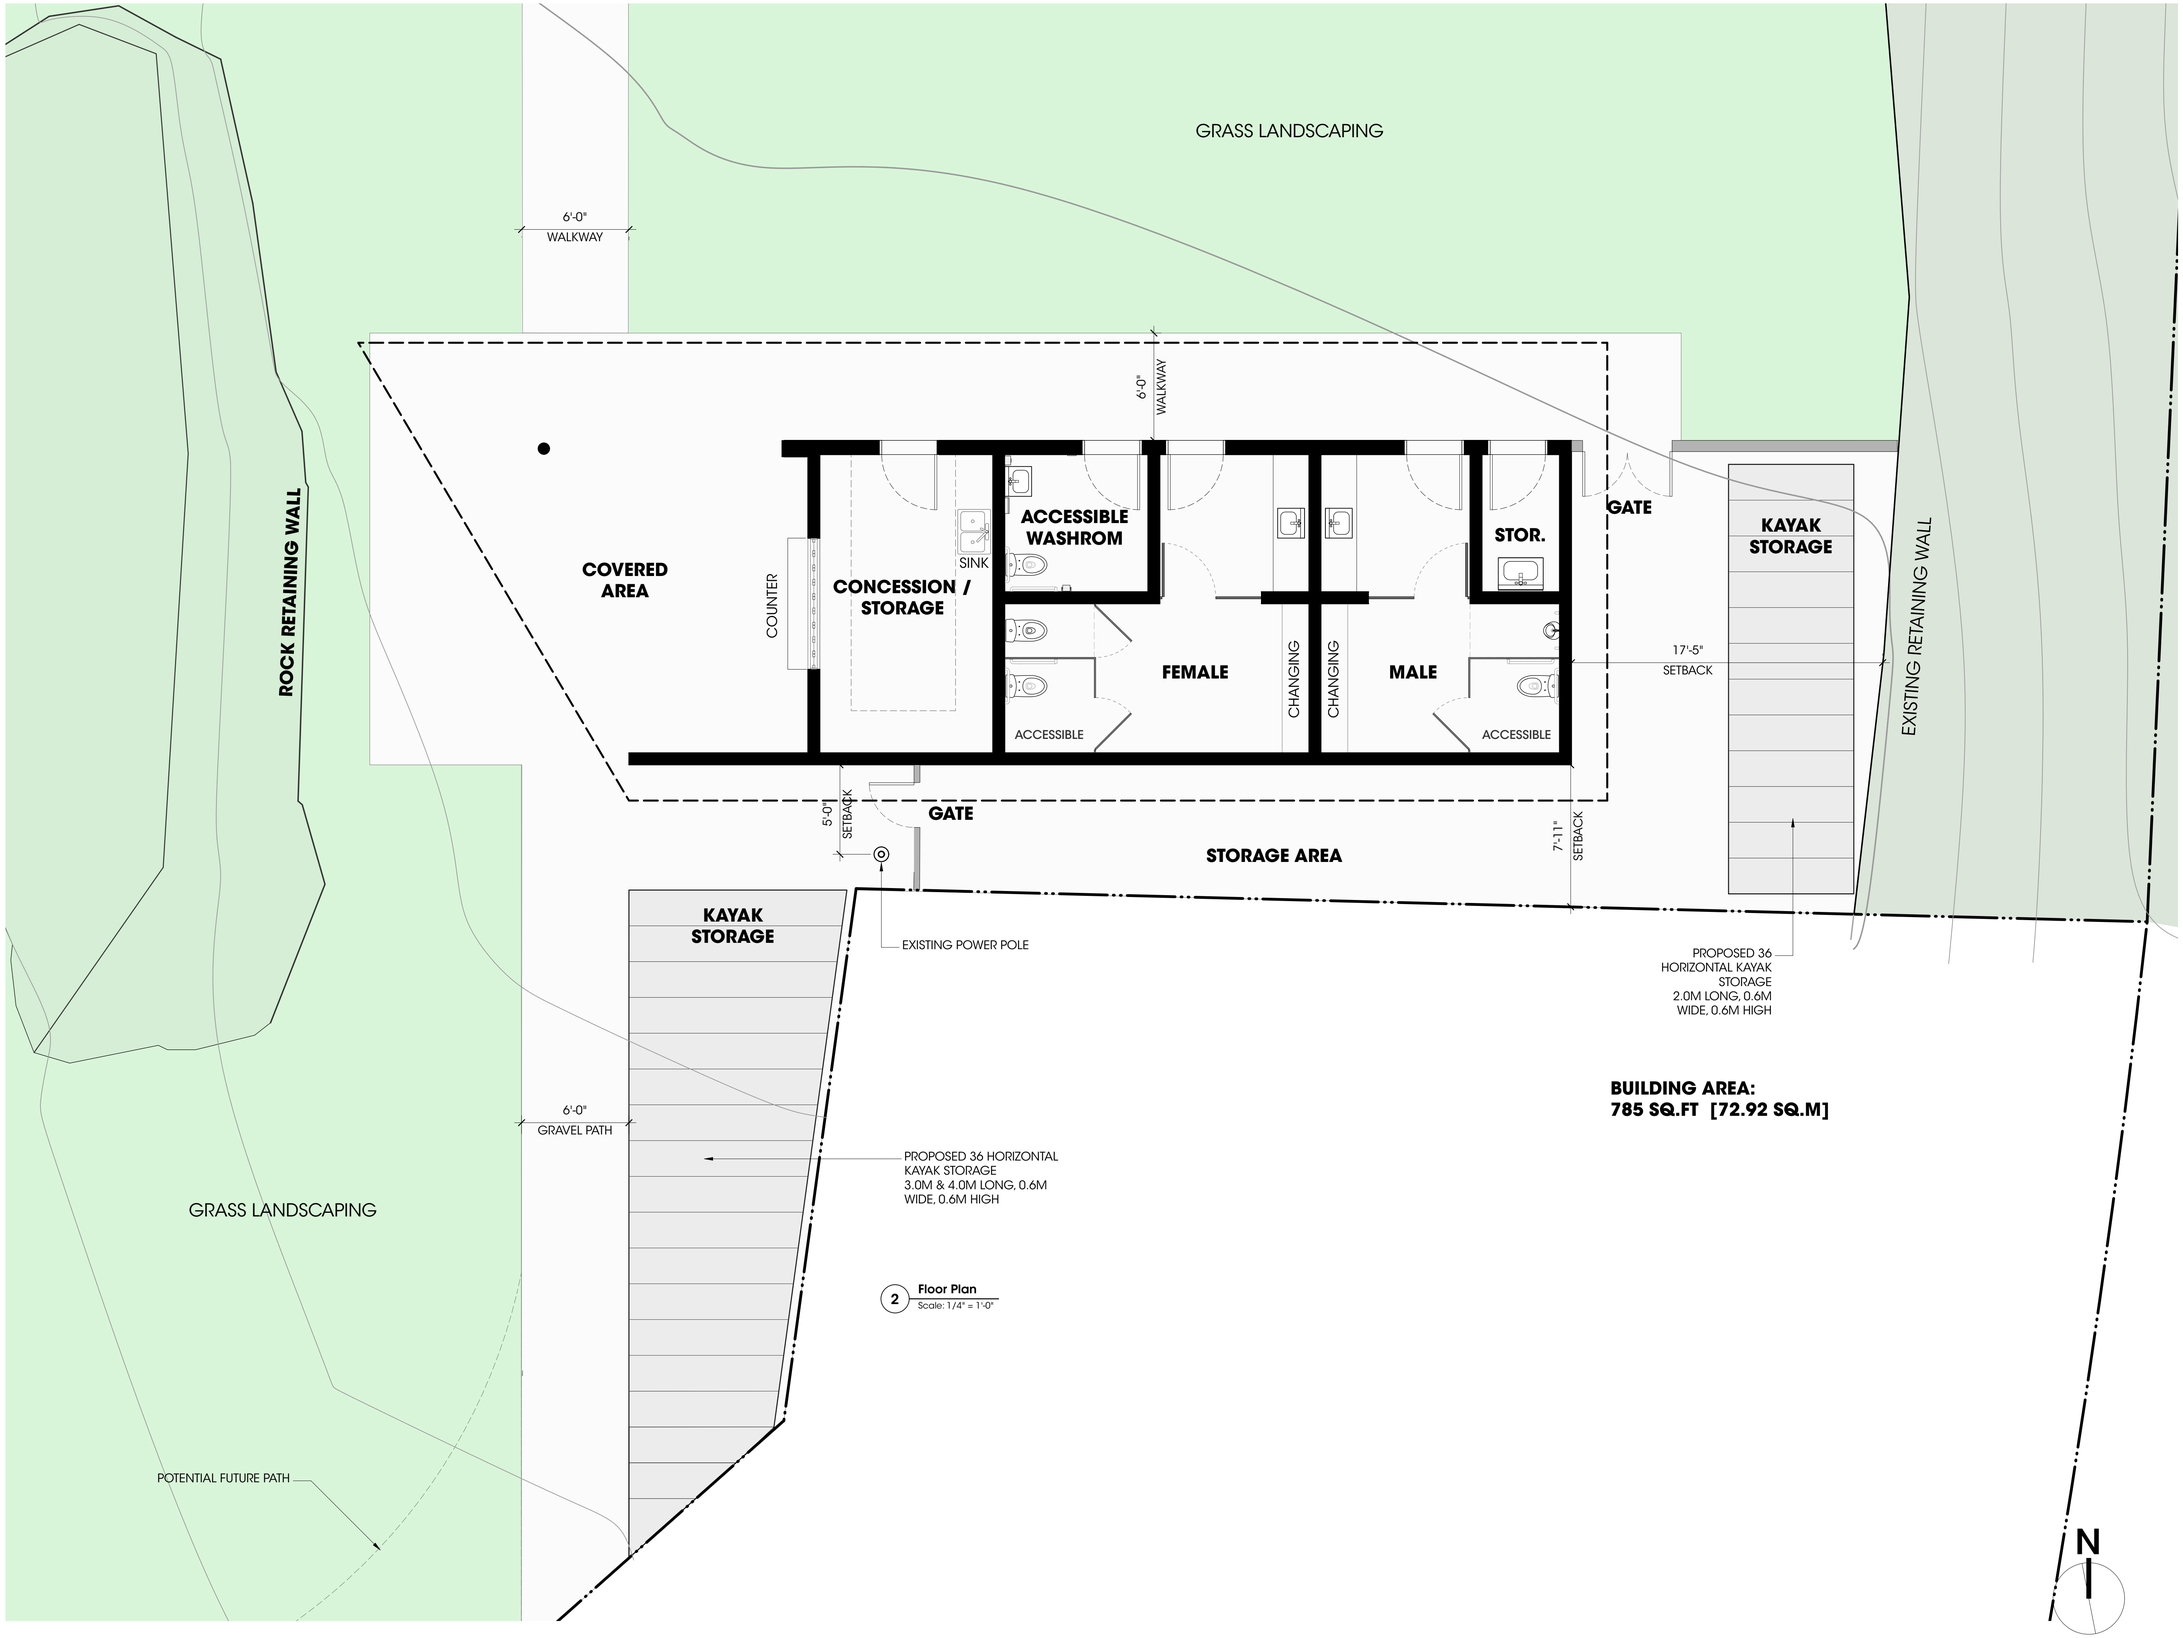

2 **Floor Plan**
Scale: 1/4" = 1'-0"

nba
architecture + design
+1 604 900 8238
www.nickbray.ca
info@nickbray.ca
2531 Ontario Street, Vancouver, BC, V5T 2X7

NOT FOR CONSTRUCTION

DRAFT

REV	DATE	DESCRIPTION
1	13-Jan-25	Issued For Presentation

Copyright Notice: All rights reserved. All ideas, designs, drawings and reproductions either in print or electronic format, are the property of Nick Bray Architecture Ltd., and are an instrument of service that may not be used, forwarded to others, transmitted, downloaded or reproduced either in print or electronic format, without the express written permission of the copyright owner.

Written dimensions shall have precedence over scaled dimensions. Contractors shall verify and be responsible for all dimensions and conditions on the job; shall request clarification of errors, discrepancies, or doubtful information contained in contract drawings and documents. Failure to obtain such clarification renders the Contractor responsible for any resulting improper work and the cost of rectification.

PROJECT
LIONS BAY BEACH PARK


PROJECT ADDRESS
LIONS BAY BEACH PARK, LIONS BAY, BC
VILLAGE OF LIONS BAY

PROJECT NO: 24148

FLOOR PLAN

SCALE: AS NOTED

A111

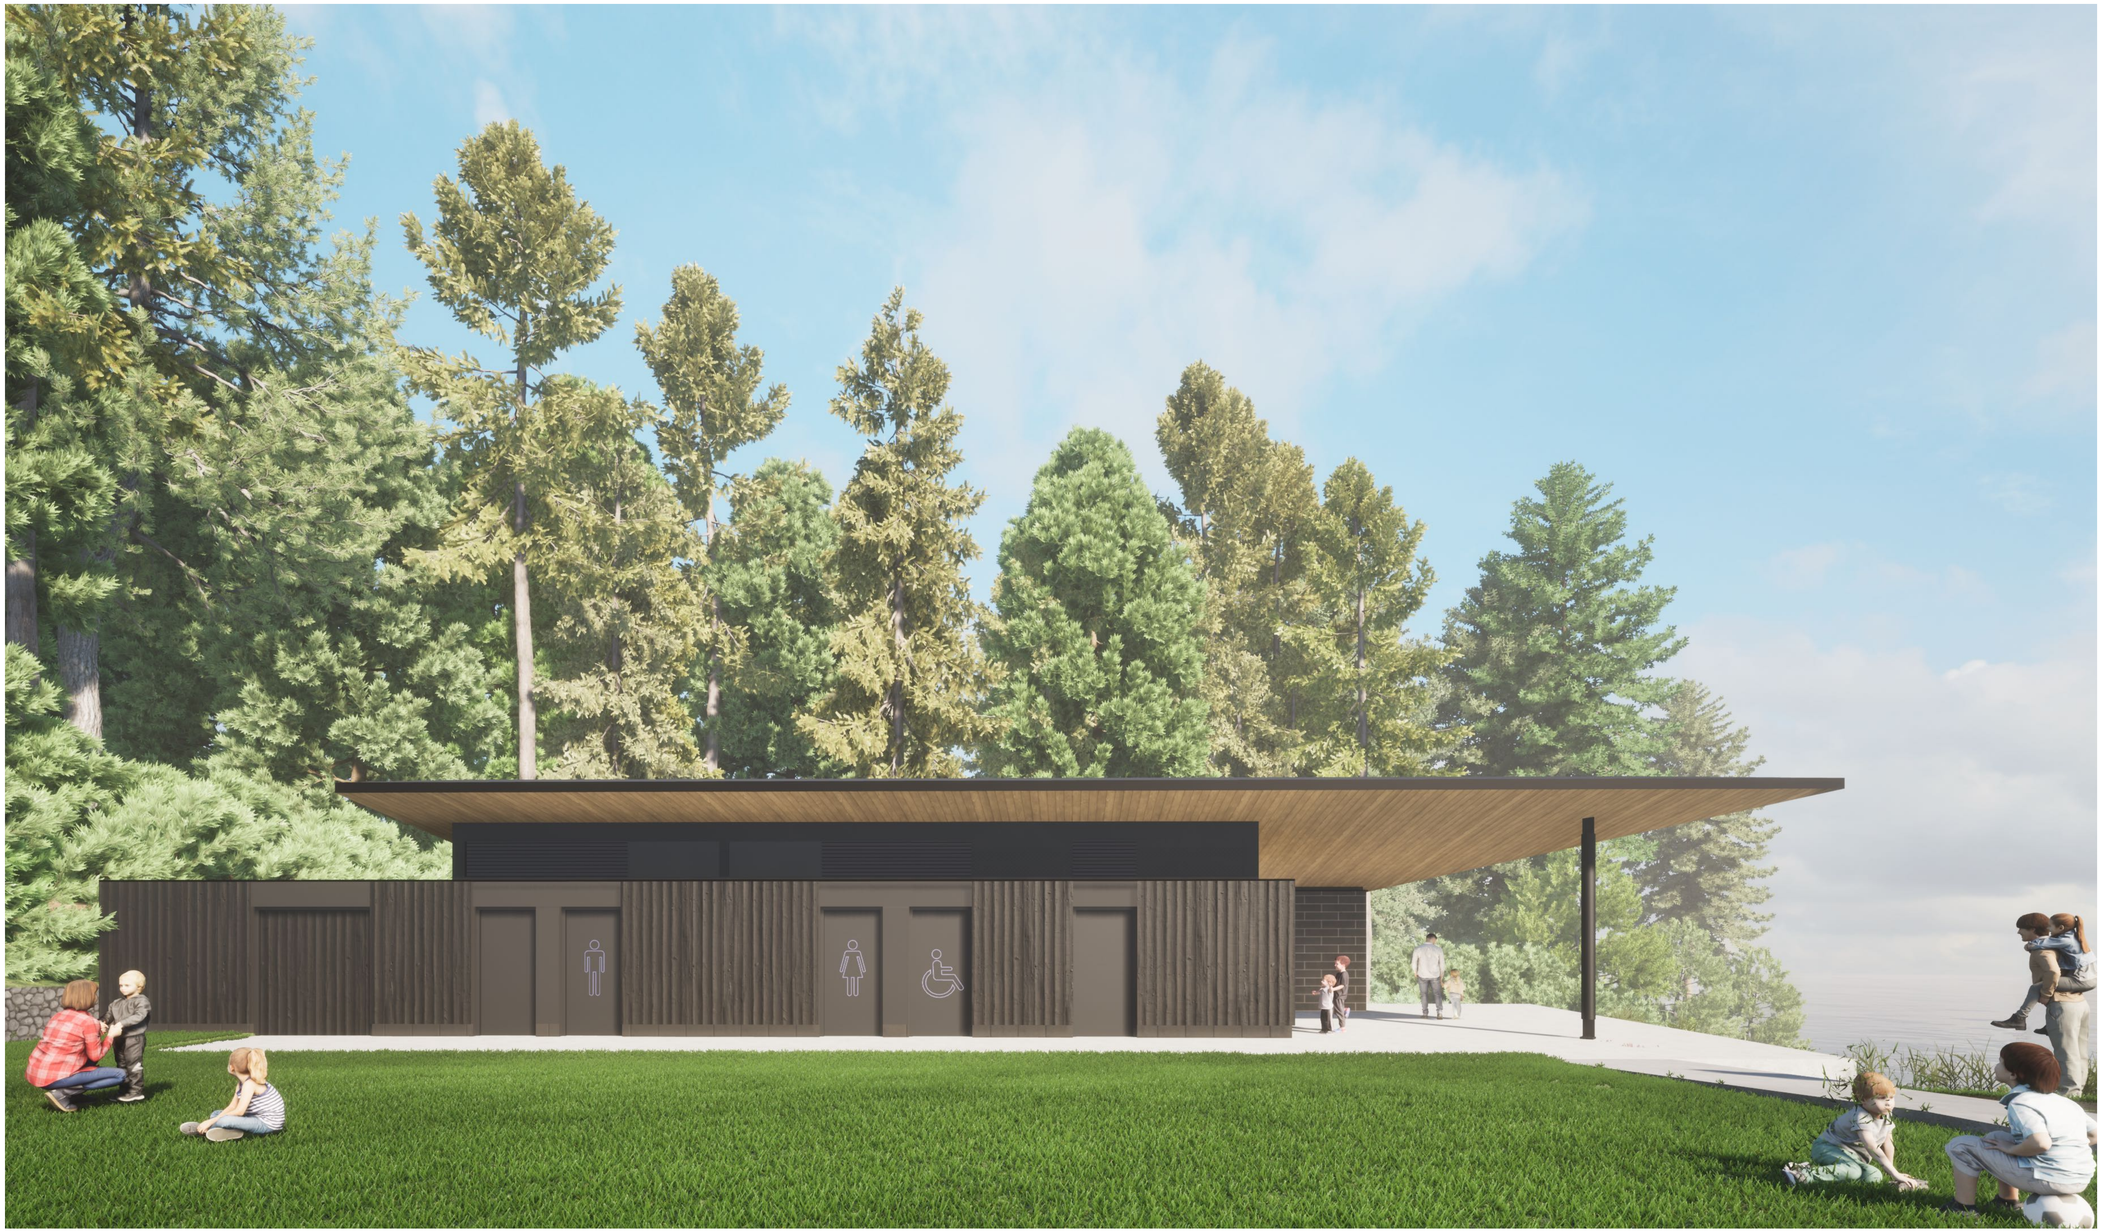

nba
architecture + design
+1 604 900 8238
www.nickbray.ca
info@nickbray.ca
2531 Ontario Street, Vancouver, BC, V5T 2X7

NOT FOR CONSTRUCTION

DRAFT

REV	DATE	DESCRIPTION
1	13-Jan-25	Issued For Presentation

Copyright Notice: All rights reserved. All ideas, designs, drawings and reproductions either in print or electronic format, are the property of Nick Bray Architecture Ltd., and are an instrument of service that may not be used, forwarded to others, transmitted, downloaded or reproduced either in print or electronic format, without the express written permission of the copyright owner.

Written dimensions shall have precedence over scaled dimensions. Contractors shall verify and be responsible for all dimensions and conditions on the job; shall request clarification of errors, discrepancies, or doubtful information contained in contract drawings and documents. Failure to obtain such clarification renders the Contractor responsible for any resulting improper work and the cost of rectification.

PROJECT
LIONS BAY BEACH PARK

PROJECT ADDRESS
LIONS BAY BEACH PARK, LIONS BAY, BC
VILLAGE OF LIONS BAY
PROJECT NO: 24148

RENDER [NORTH ELEVATION]

SCALE: AS NOTED

A112



nba
architecture + design
+1 604 900 8238
www.nickbray.ca
info@nickbray.ca
2531 Ontario Street, Vancouver, BC, V5T 2X7

NOT FOR CONSTRUCTION

DRAFT

REV	DATE	DESCRIPTION
1	13-Jan-25	Issued For Presentation

Copyright Notice: All rights reserved. All ideas, designs, drawings and reproductions either in print or electronic format, are the property of Nick Bray Architecture Ltd., and are an instrument of service that may not be used, forwarded to others, transmitted, downloaded or reproduced either in print or electronic format, without the express written permission of the copyright owner.

Written dimensions shall have precedence over scaled dimensions. Contractors shall verify and be responsible for all dimensions and conditions on the job; shall request clarification of errors, discrepancies, or doubtful information contained in contract drawings and documents. Failure to obtain such clarification renders the Contractor responsible for any resulting improper work and the cost of rectification.

PROJECT
LIONS BAY BEACH PARK

PROJECT ADDRESS
LIONS BAY BEACH PARK, LIONS BAY, BC
VILLAGE OF LIONS BAY
PROJECT NO: 24148

RENDER [WEST ELEVATION]

SCALE: AS NOTED

A113